


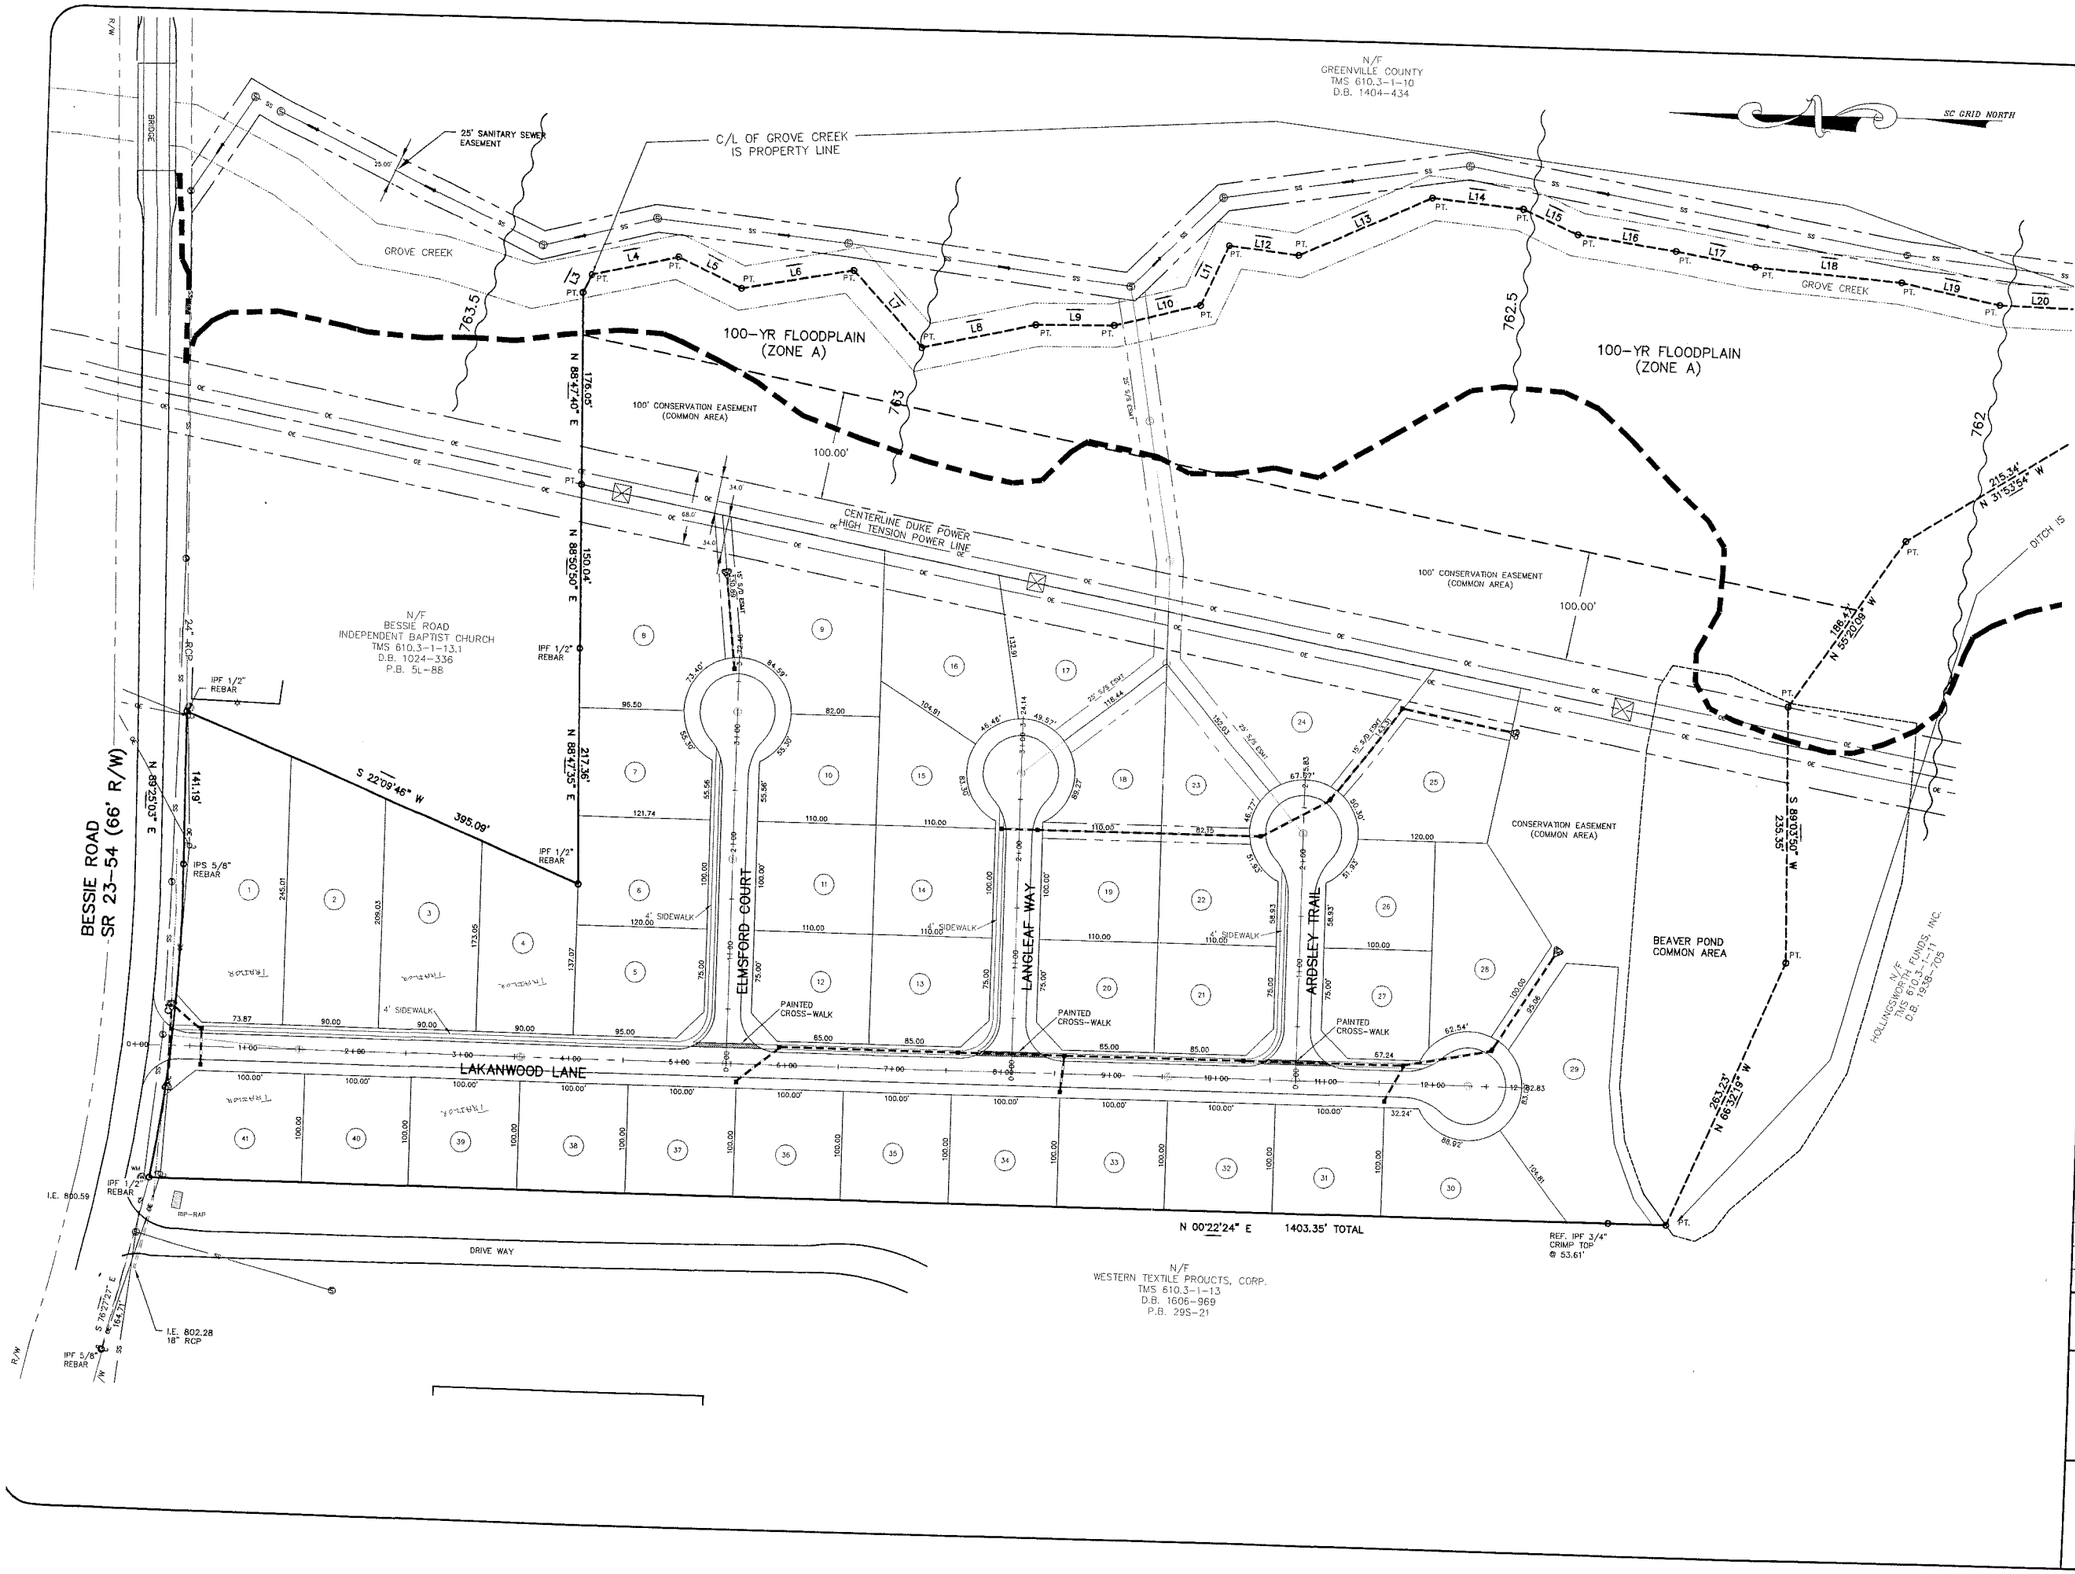


LOCATION MAP

Freeland
SURVEYORS • ENGINEERS


FREELAND & ASSOCIATES, INC.
ENGINEERS • LAND SURVEYORS
323 WEST STONE AVENUE
GREENVILLE, S.C., 29609
PHONE: (864) 271-4924
FAX: (864) 233-0315


SOUTH CAROLINA REGISTERED PROFESSIONAL ENGINEER AND LAND SURVEYOR
JAMES R. FREELAND, PE & RLS
SC REGISTRATION NO. 4781

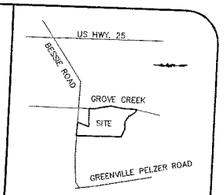SOUTH CAROLINA FREELAND & ASSOCIATES, INC. NOTE: CERTIFICATE OF AUTHORIZATION No. C00430

| NO | DATE | DESCRIPTION | BY |
|---|---|---|---|
| | | | |

0' 60' 120'
SCALE 1" = 60'

| | |
|---|---|
| PLAT BOOK | 23-E-87 |
| TAX MAP | 610.3-1-13.5 |
| DESIGN | DKT |
| DATE | 8-14-02 |
| DWG.NO. | 52757 |

STATE OF SOUTH CAROLINA
COUNTY OF GREENVILLE

WINTERWOOD
SITE PLAN

SP-1